

YALOVA-İZMİT OTOYOLU PROJESİNİN
İMAR PLANLARINA İŞLENMESİ
BAŞİSKELE
1/1000 ÖLÇEKLİ UYGULAMA İMAR PLANI
KBBMK: 14.05.2026/303
ASKI TARİHİ: 16.07.2026 - 16.08.2026



YALOVA-İZMİT OTOYOLU PROJESİNİN


İMAR PLANLARINA İŞLENMESİ

GÖLCÜK

1/1000 ÖLÇEKLİ UYGULAMA İMAR PLANI

KBBMK: 14.05.2026/303

ASKI TARİHİ: 16.07.2026 - 16.08.2026

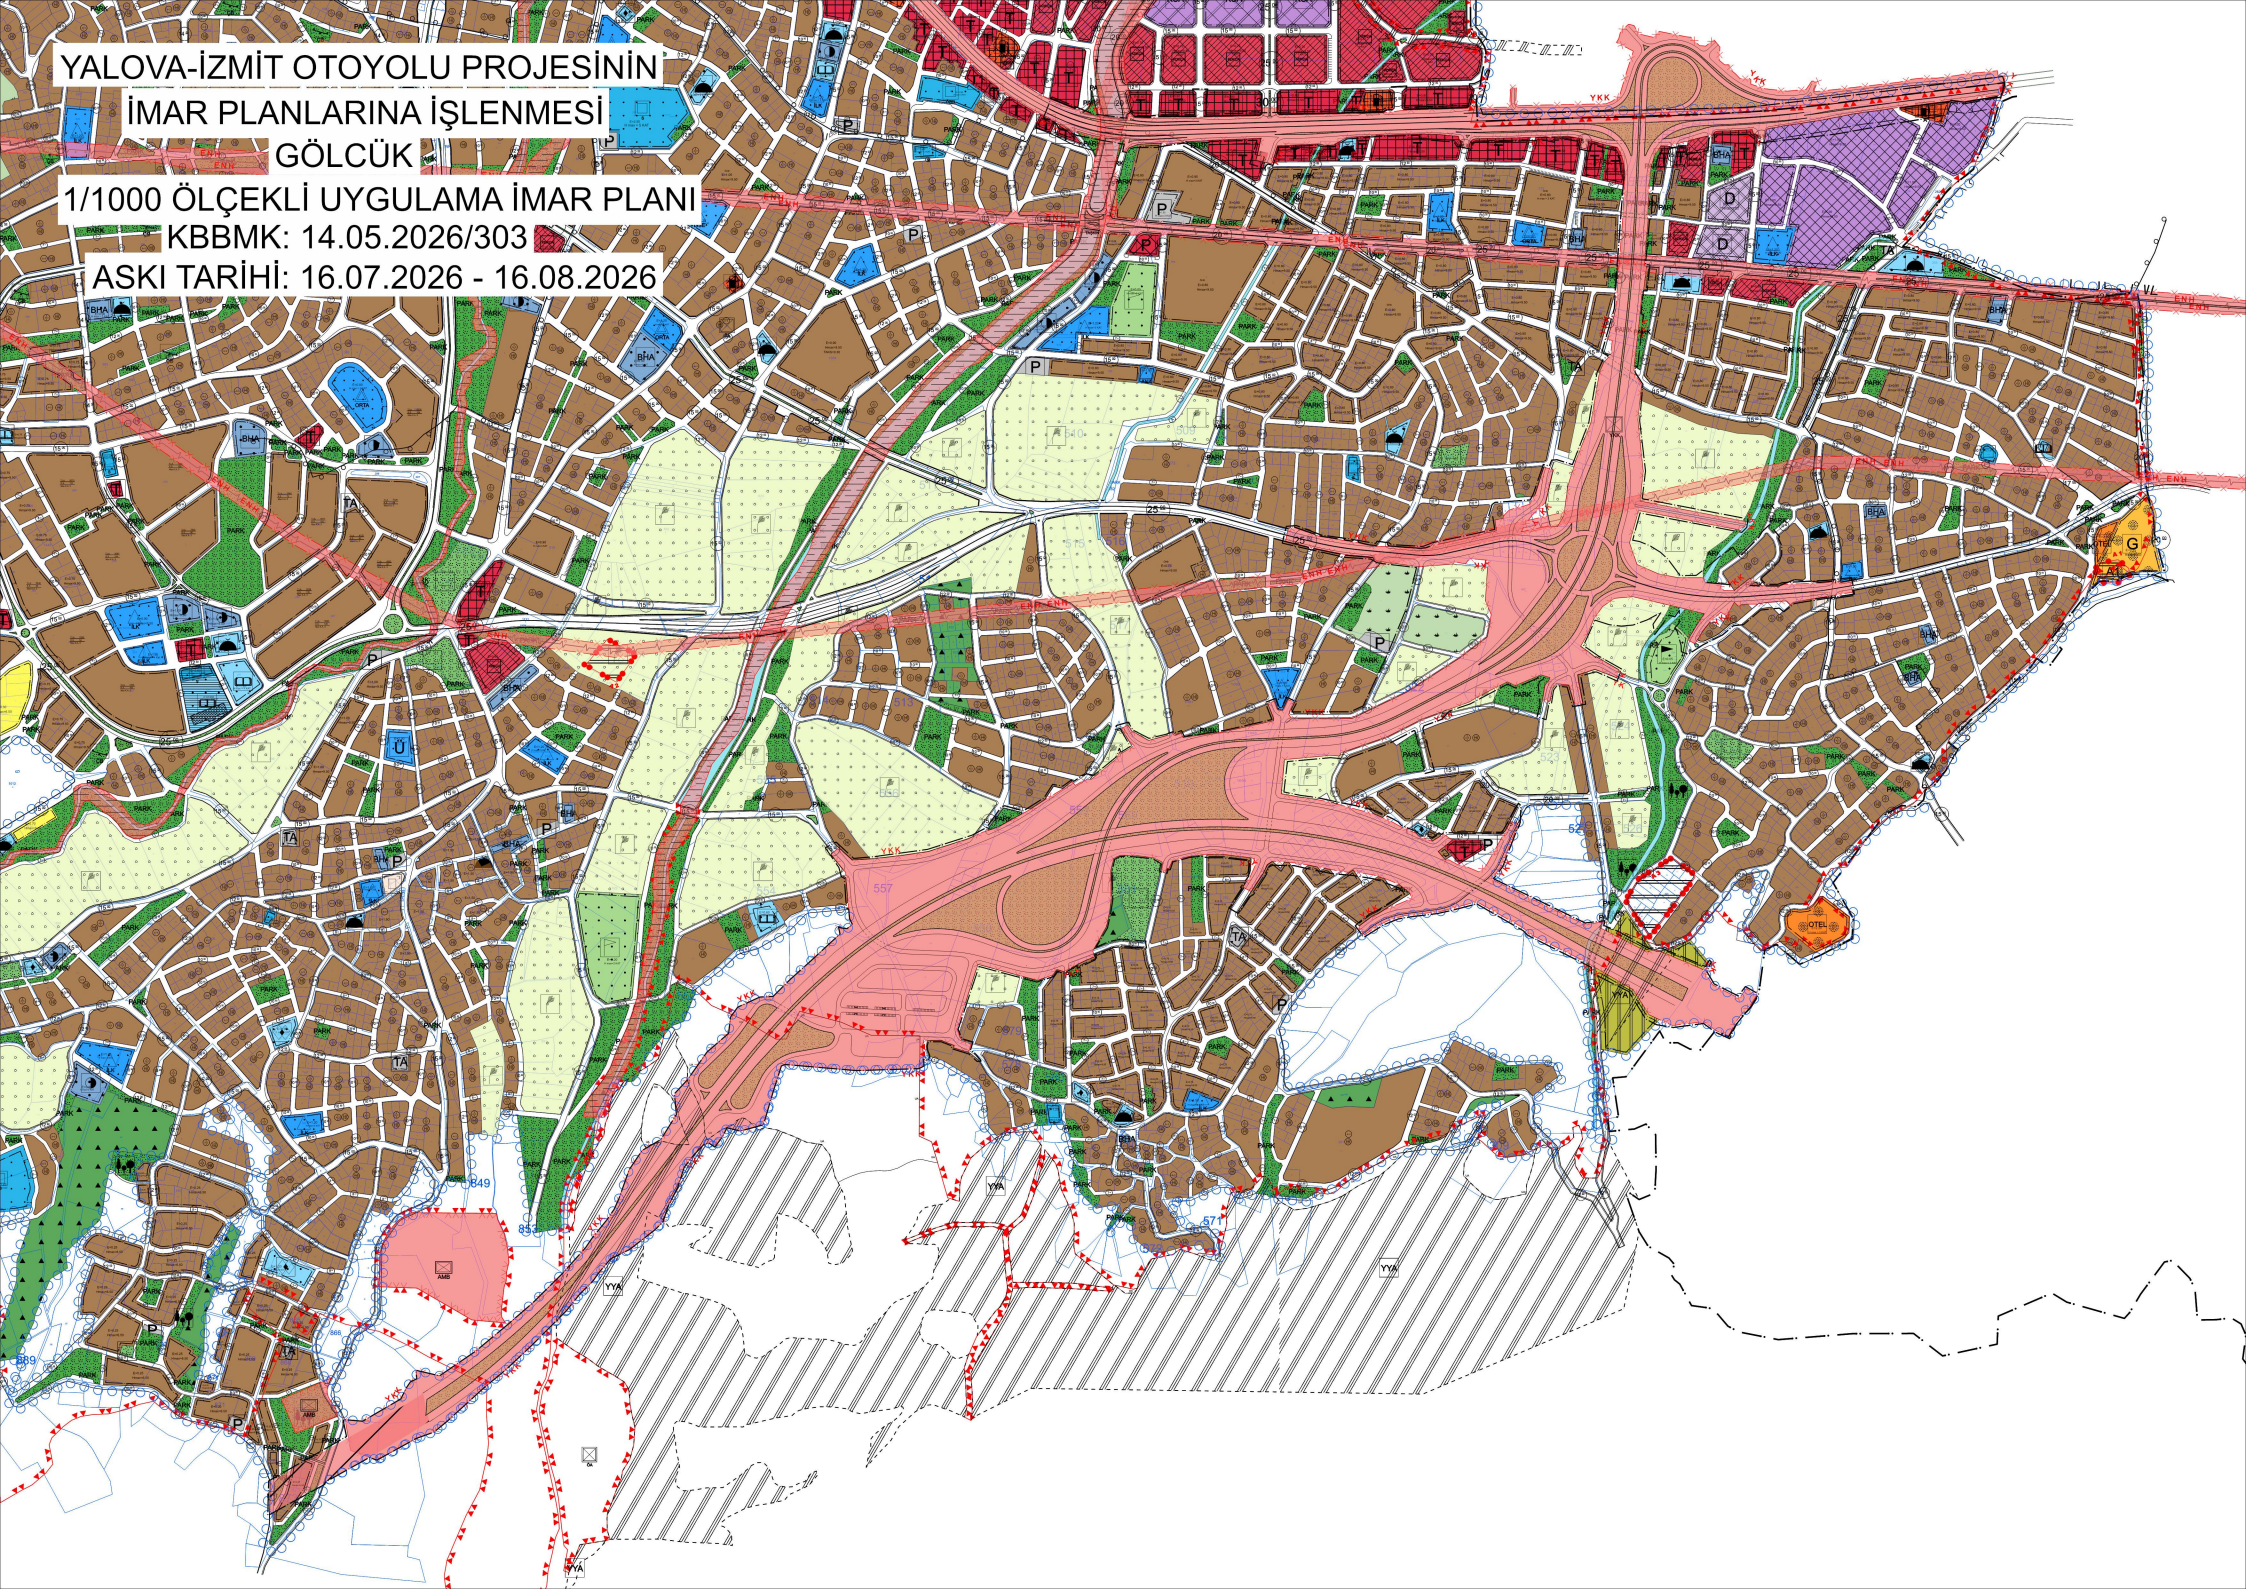

YALOVA-İZMİT OTOYOLU PROJESİNİN
İMAR PLANLARINA İŞLENMESİ
KARTEPE
1/1000 ÖLÇEKLİ UYGULAMA İMAR PLANI
KBBMK: 14.05.2026/303
ASKI TARİHİ: 16.07.2026 - 16.08.2026

